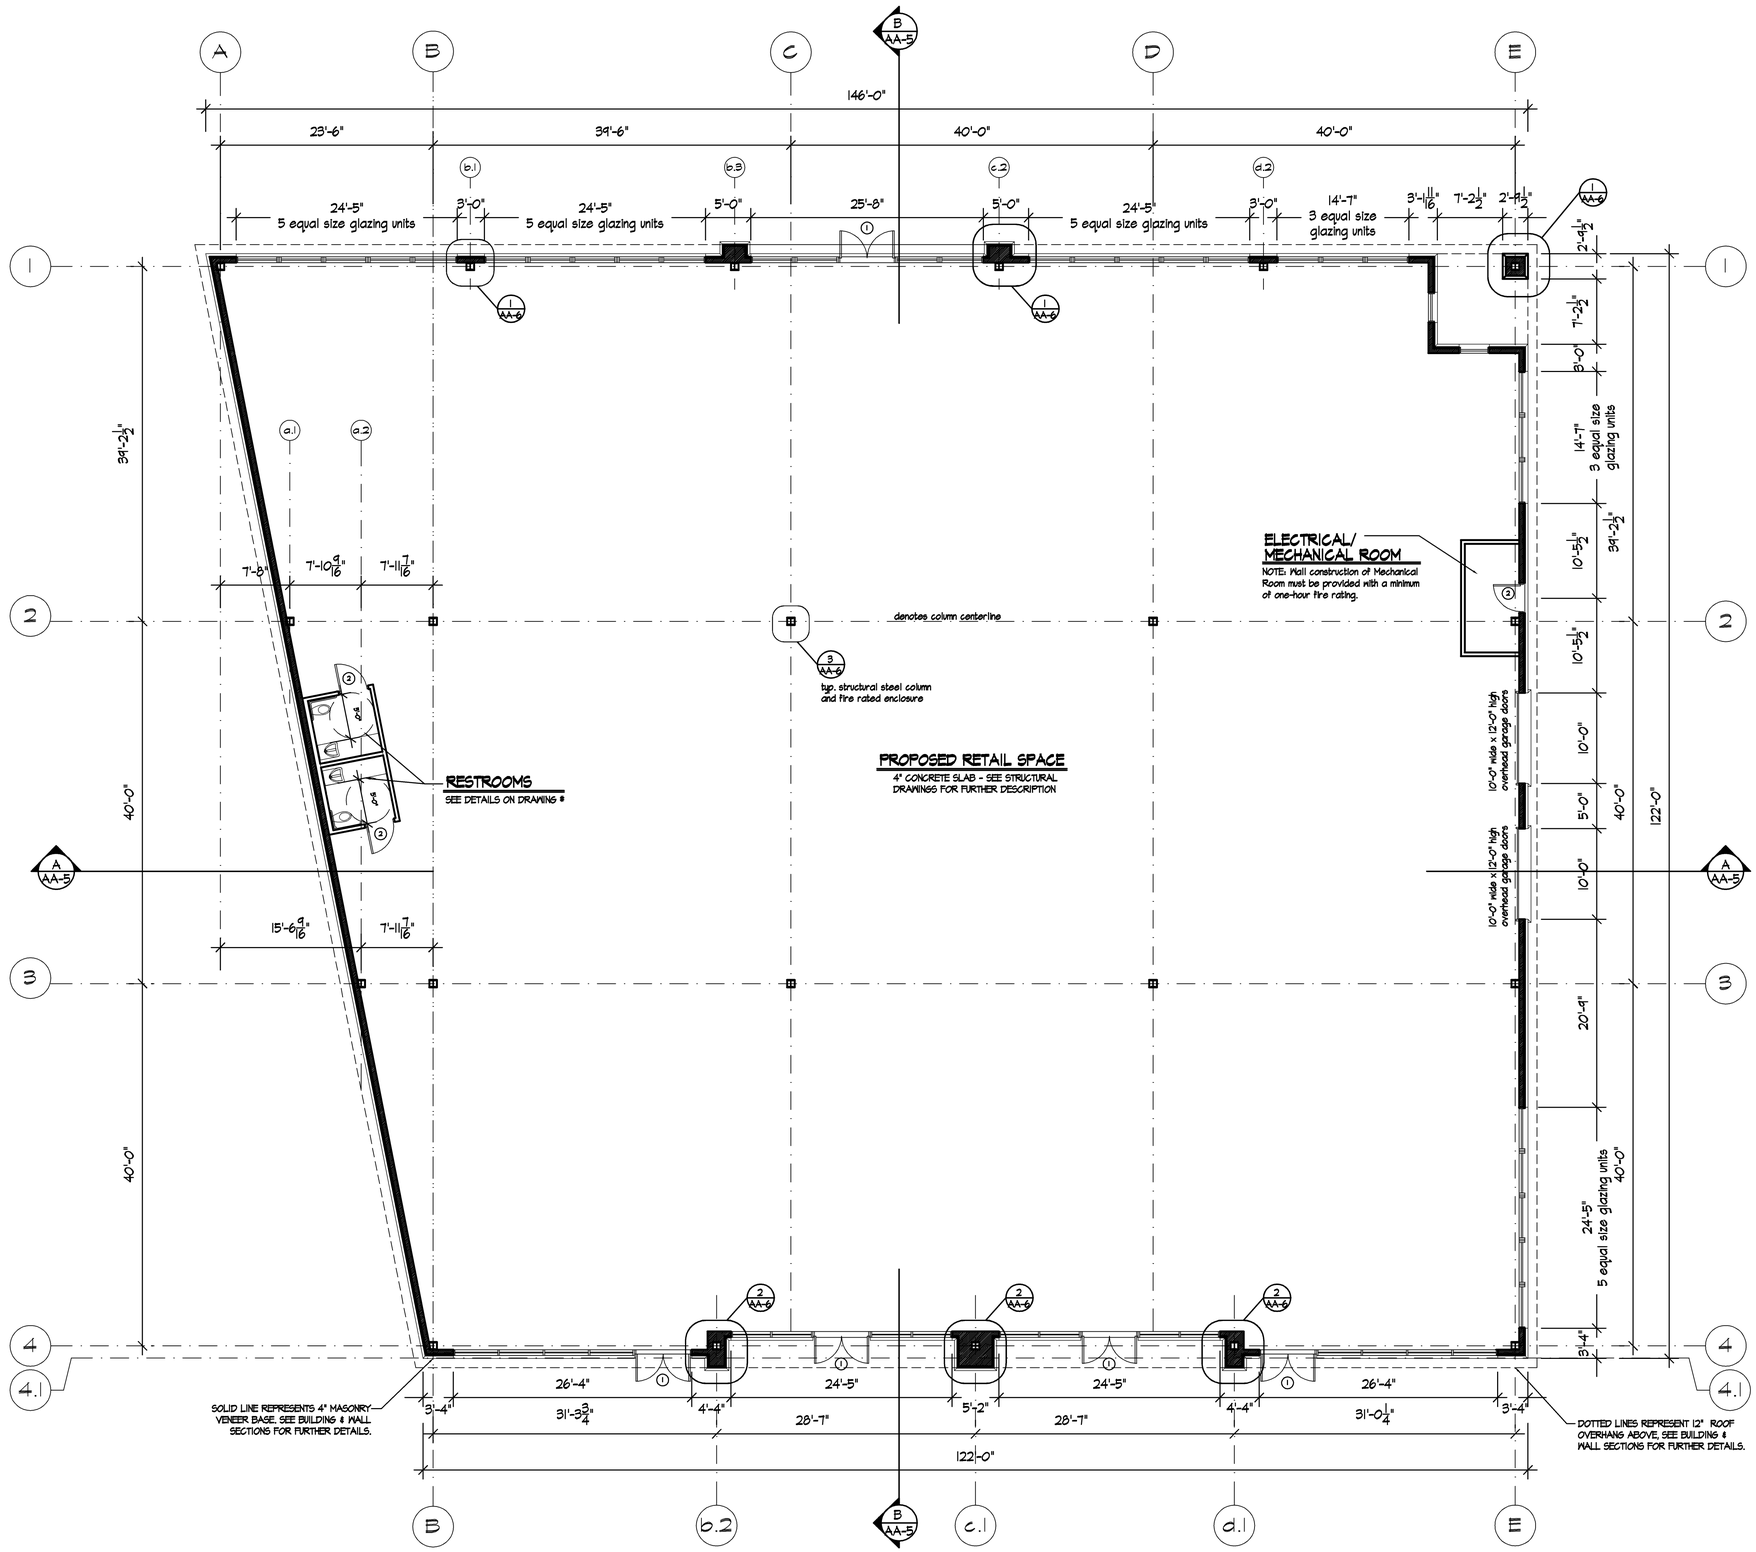

JAMES THOMAS MARTINO
A R C H I T E C T, P. C.
14 Vanderventer Avenue • Suite L1
Port Washington, New York 11050
516 . 767 . 7888 • FAX 516 . 767 . 3986
Email: info@jtmarchitect.com www.jtmarchitect.com

FILE DATE	TO	BY
01-10-05	TOWN OF BROOKHAVEN	J.T.M.
03-22-05	RESPONDED TO COMMENTS	J.T.M.

NO.	DATE	REVISIONS	BY

Proposed Building Exterior Materials

- ROOF MATERIALS - Architectural Asphalt Roof Shingles (30 year warranty), TIMBERLINE, COLOR: HEATHER BLEND
- EXTERIOR SIDING - JAMES HARDIE SIDING PRODUCTS, COLOR: KHAKI BROWN, Alternating Hardiplank Lap Siding, Select Cedarmill, Horizontal Siding and HardieShingle Siding, Straight Edge Notched Panel, Note: See Exterior Building Elevations for Siding Pattern
- MASONRY BASE - 4" Decorative Masonry Veneer, LAKEWOOD BRICK & TILE COMPANY, COLOR: ROCKFACE BLEND # 1
- TRIM & MOLDING - AZEK TRIMBOARDS, 4" WIDTH X 1" THICKNESS, CORNER BOARDS, 6" OUTSIDE CORNERS, AZEK BEADBOARD AT ALL EXTERIOR SOFFITS, COLOR: White Finish
- GUTTERS - Baked Enamel Aluminum Gutters as manufactured by Perimeter Systems, Designers Series, Commerical Series, COLOR: Baked Enamel White Finish
- STOREFRONT GLAZING - 1" Insulated Fixed Glazing Units, 6" Deep Metal Frames COLOR: Baked Enamel White Finish

USE: COMMERCIAL
AREA: 6.2 ACRES
ZONED: J-2 BUSINESS (AMENDED)
SCTM. # 0200 851.00 02.00 005.1, 006, 007, 012.-24, 25-2:

THESE DRAWINGS ARE AN INSTRUMENT OF SERVICE AND ARE THE PROPERTY OF THE ARCHITECT. INFRINGEMENTS WILL BE PROSECUTED. THE CONTRACTOR SHALL VERIFY ALL CONDITIONS & BE RESPONSIBLE FOR FIELD FIT OF ALL WORK.

DRAWN BY:	C.P.
CHK'D BY:	J.T.M.
DATE:	08-16-04
SCALE:	1/8"=1'-0"
PROJECT:	04-1616

PROJECT:
PROPOSED RETAIL BUILDINGS AT
FLOYD HARBOR SHOPPING CENTRE
SHIRLEY, NEW YORK
TOWN OF BROOKHAVEN

DRAWING:
BUILDING "A" FLOOR PLAN

SEAL:

DRAWING
AA-1

DWG. OF